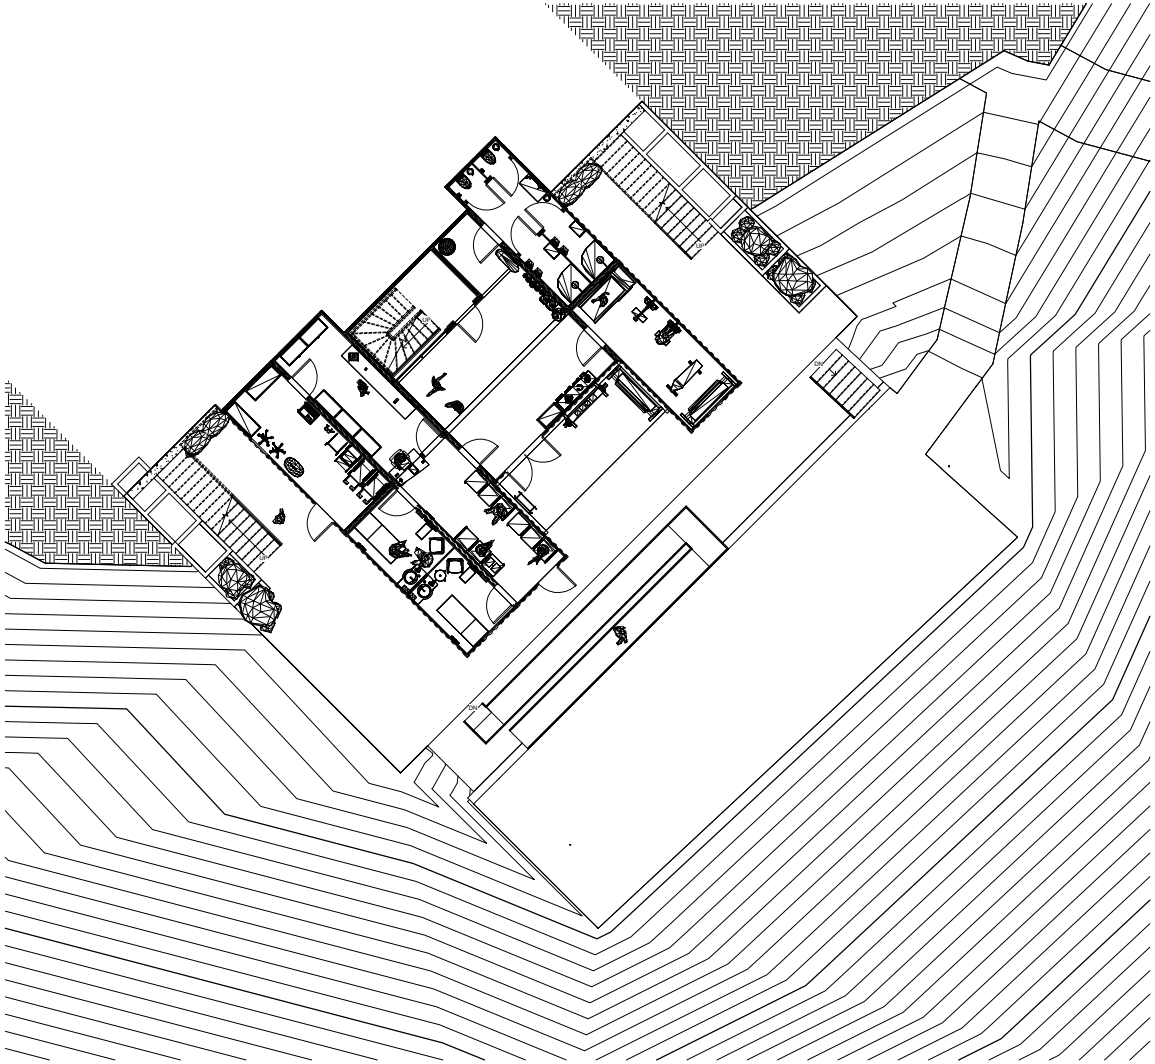

1 Level 1
3/16" = 1'-0"

No.	Description	Date

Tomorrow's Hurricane Resiliency Hub

Regular Level 1 Floor Plan

Project Number	30106
Date	April 26, 2023

A101

Scale 3/16" = 1'-0"

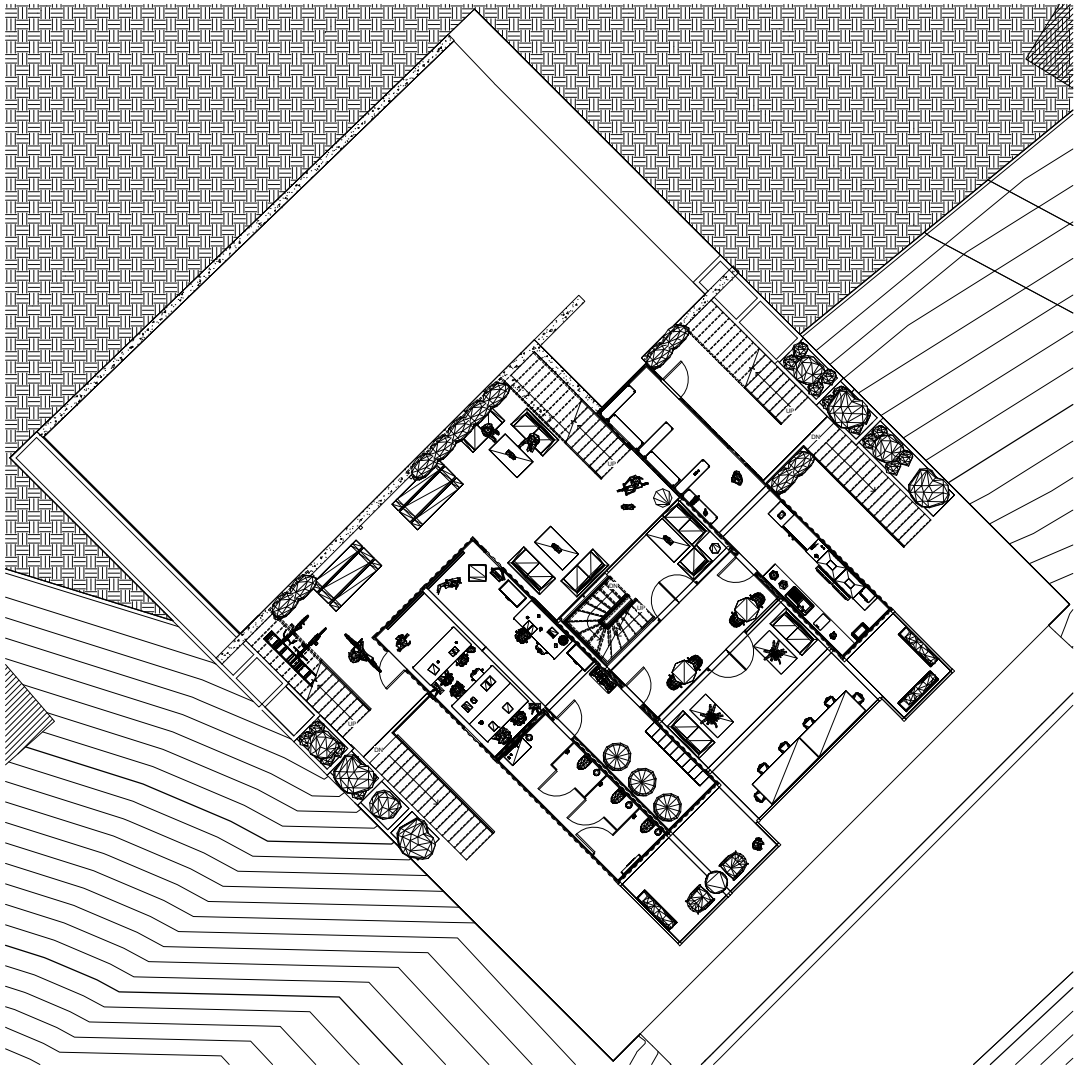

1 Level 2
3/16" = 1'-0"

WPI

No.	Description	Date

Tomorrow's Hurricane Resiliency Hub

Regular Level 2 Floor Plan

Project Number 30106

Date April 26, 2023

A102

Scale 3/16" = 1'-0"

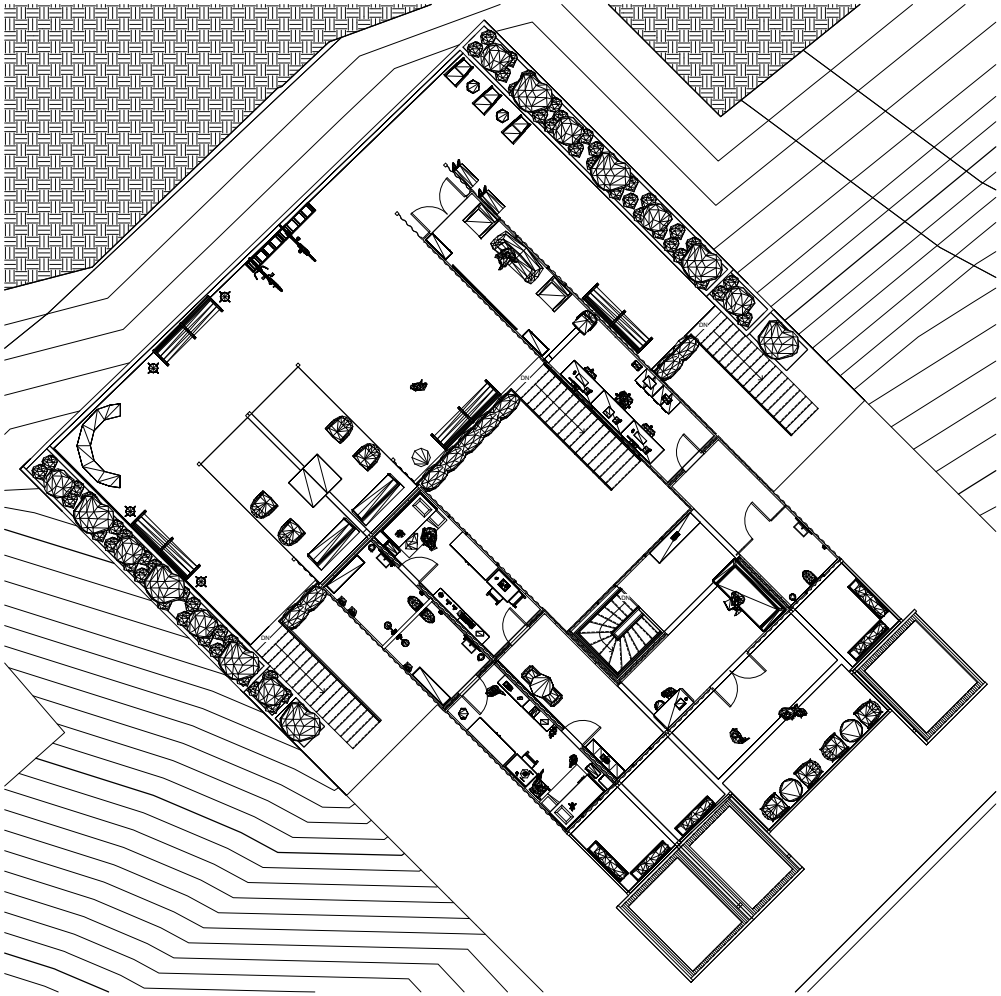

1 Level 3
3/16" = 1'-0"

WPI

No.	Description	Date

Tomorrow's Hurricane Resiliency Hub

Regular Level 3 Floor Plan

Project Number	30106
Date	April 26, 2023

A103

Scale 3/16" = 1'-0"

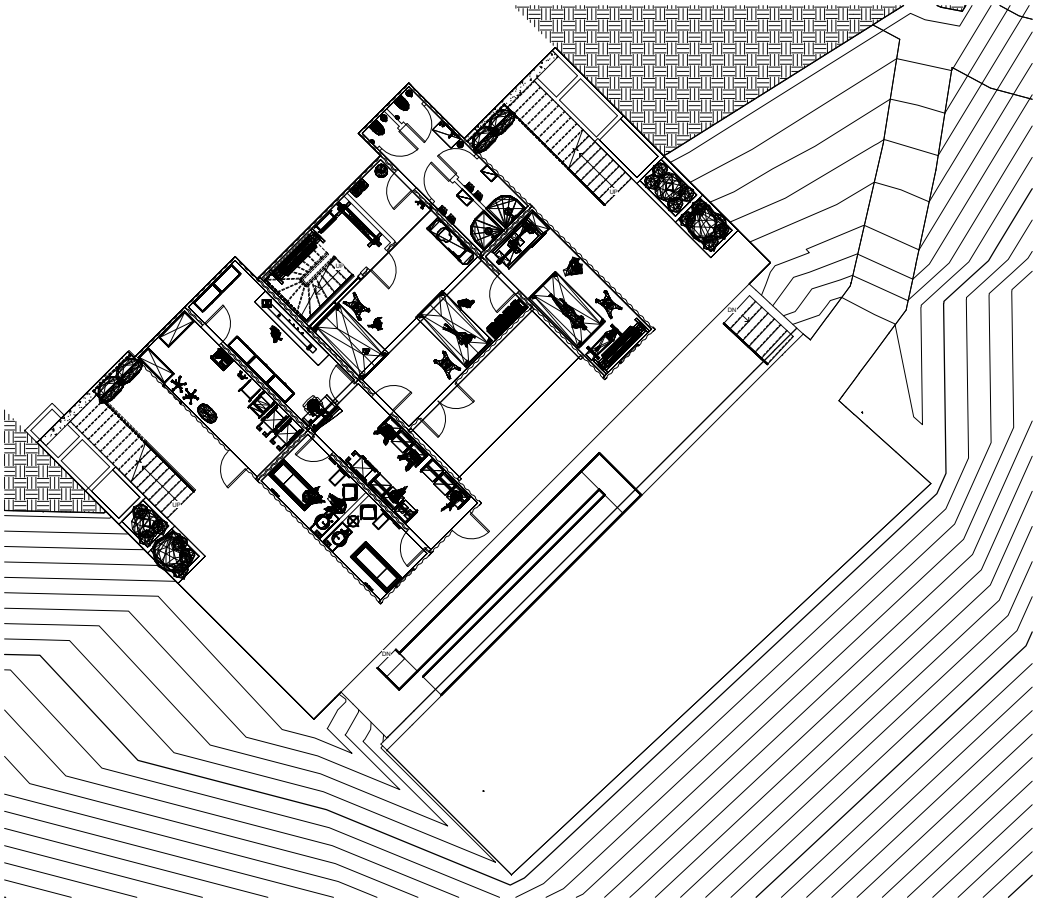

1 Level 1
3/16" = 1'-0"

WPI

No.	Description	Date

Tomorrow's Hurricane Resiliency Hub

Emergency Level 1 Floor Plan

Project Number: Project Number

Date: Issue Date

A104

Scale: 3/16" = 1'-0"

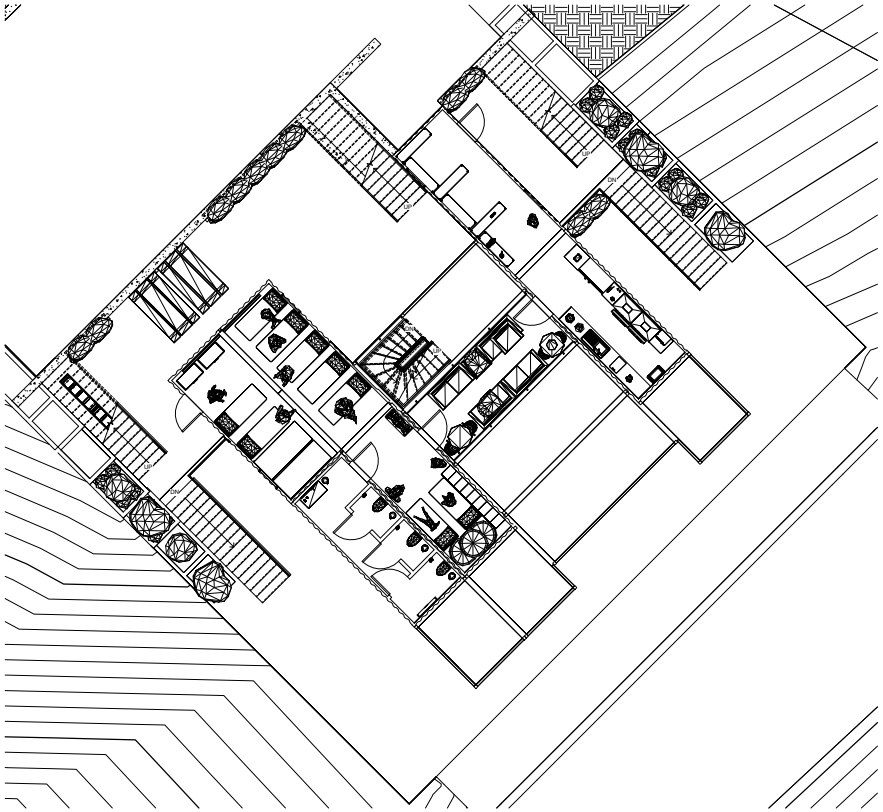

1 Level 2
3/16" = 1'-0"

No.	Description	Date

Tomorrow's Hurricane Resiliency Hub

Emergency Level 2 Floor Plan

Project Number: Project Number

Date: Issue Date

A105

Scale: 3/16" = 1'-0"

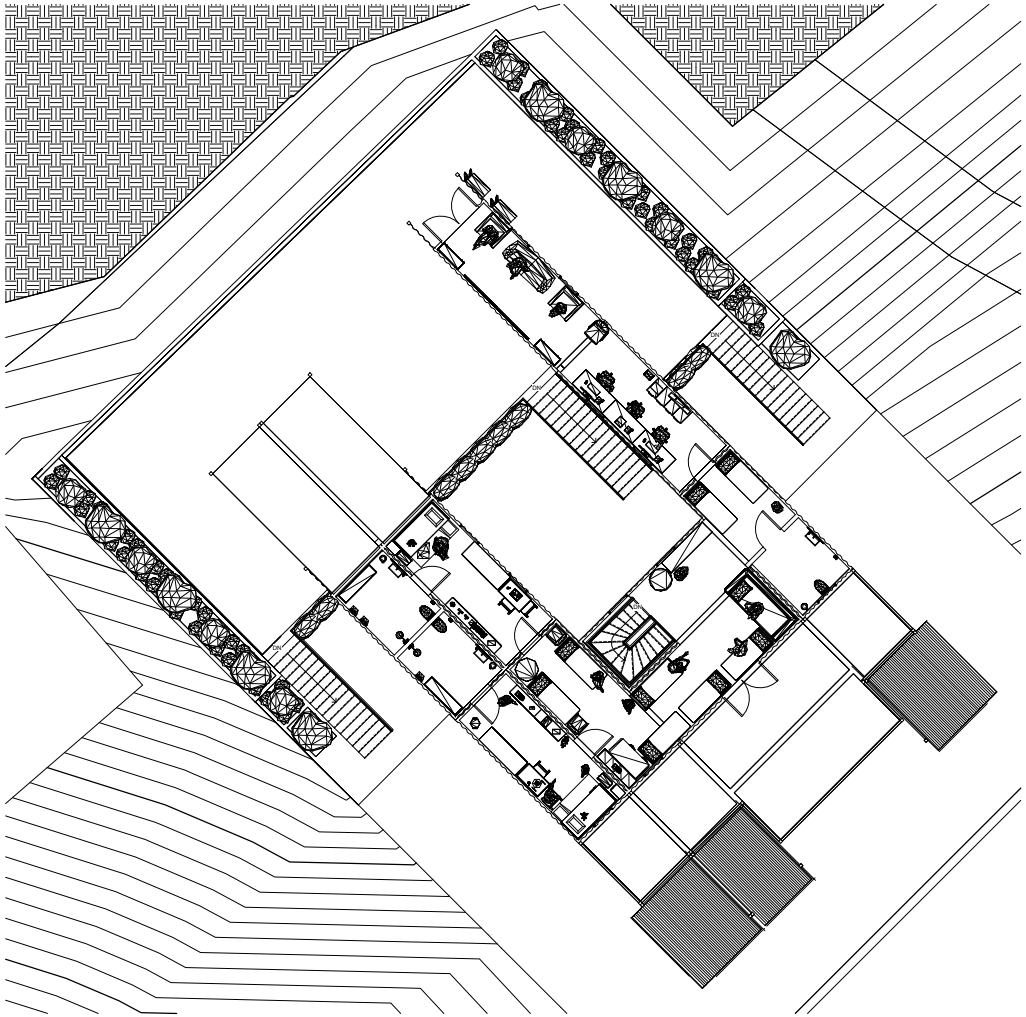

1 Level 3
3/16" = 1'-0"

WPI

MBHA Modular Hubs

No.	Description	Date

Tomorrow's Hurricane Resiliency Hub

Emergency Level 3 Floor Plan

Project Number: Project Number

Date: Issue Date

A106

Scale: 3/16" = 1'-0"

1 Site
1" = 30'-0"

No.	Description	Date

Tomorrow's Hurricane Resiliency Hub

Site

Project Number	30106
Date	April 26, 2023

A107

Scale 1" = 30'-0"

No.	Description	Date

Tomorrow's Hurricane Resiliency Hub

North Elevation

Project Number 30106

Date April 26, 2023

A108

Scale

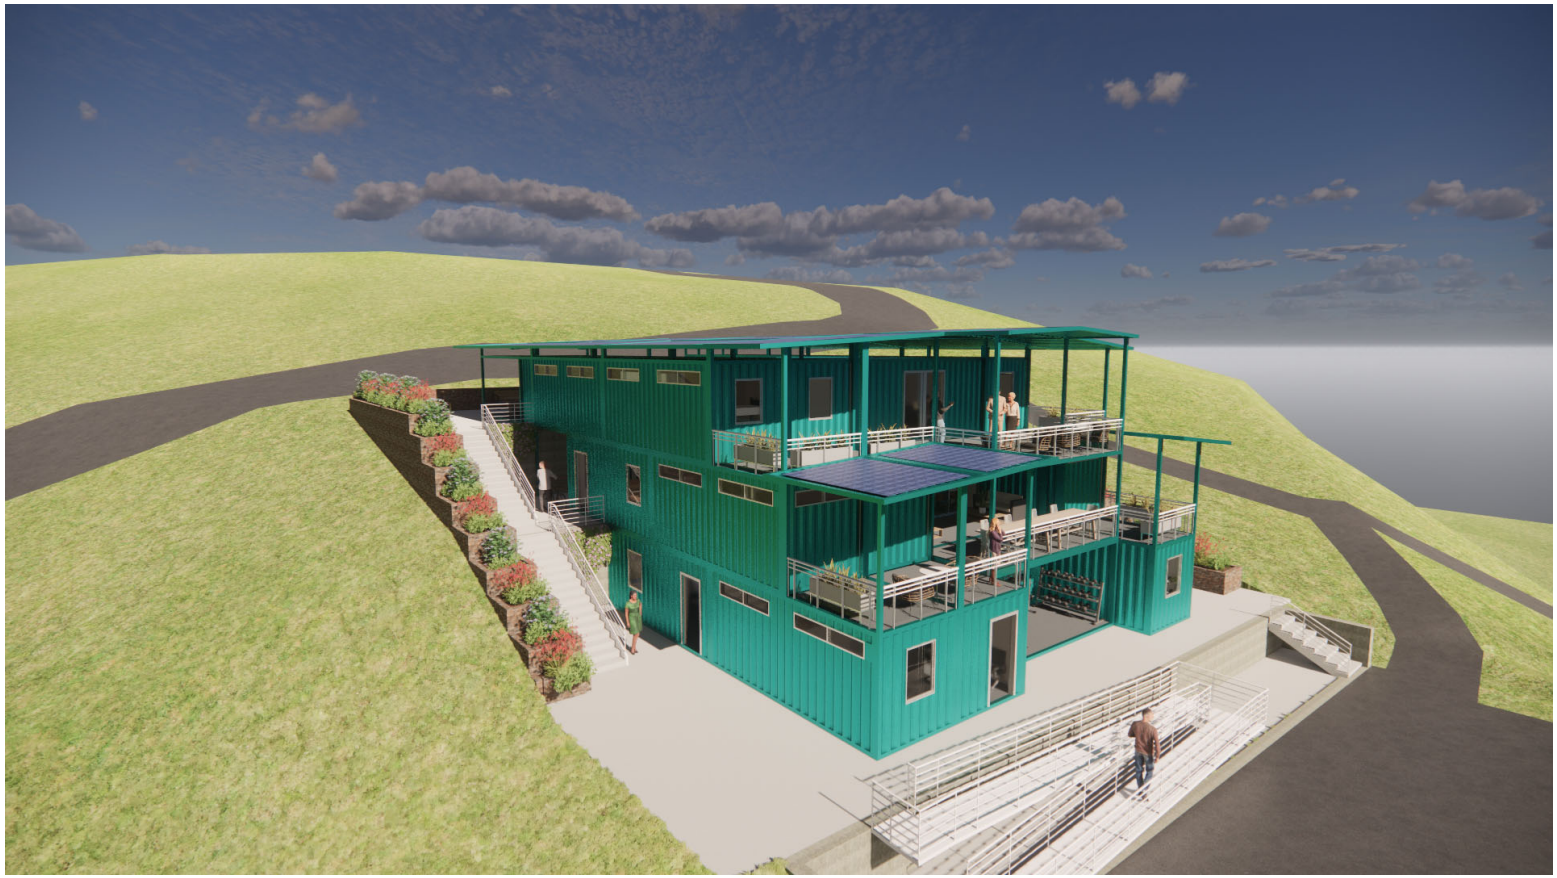

No.	Description	Date

Tomorrow's Hurricane Resiliency Hub

South Elevation

Project Number 30106

Date April 26, 2023

A109

Scale

No.	Description	Date

Tomorrow's Hurricane Resiliency Hub

East Elevation

Project Number 30106

Date April 26, 2023

A1010

Scale

No.	Description	Date

Tomorrow's Hurricane Resiliency Hub

West Elevation

Project Number 30106

Date April 26, 2023

A1011

Scale